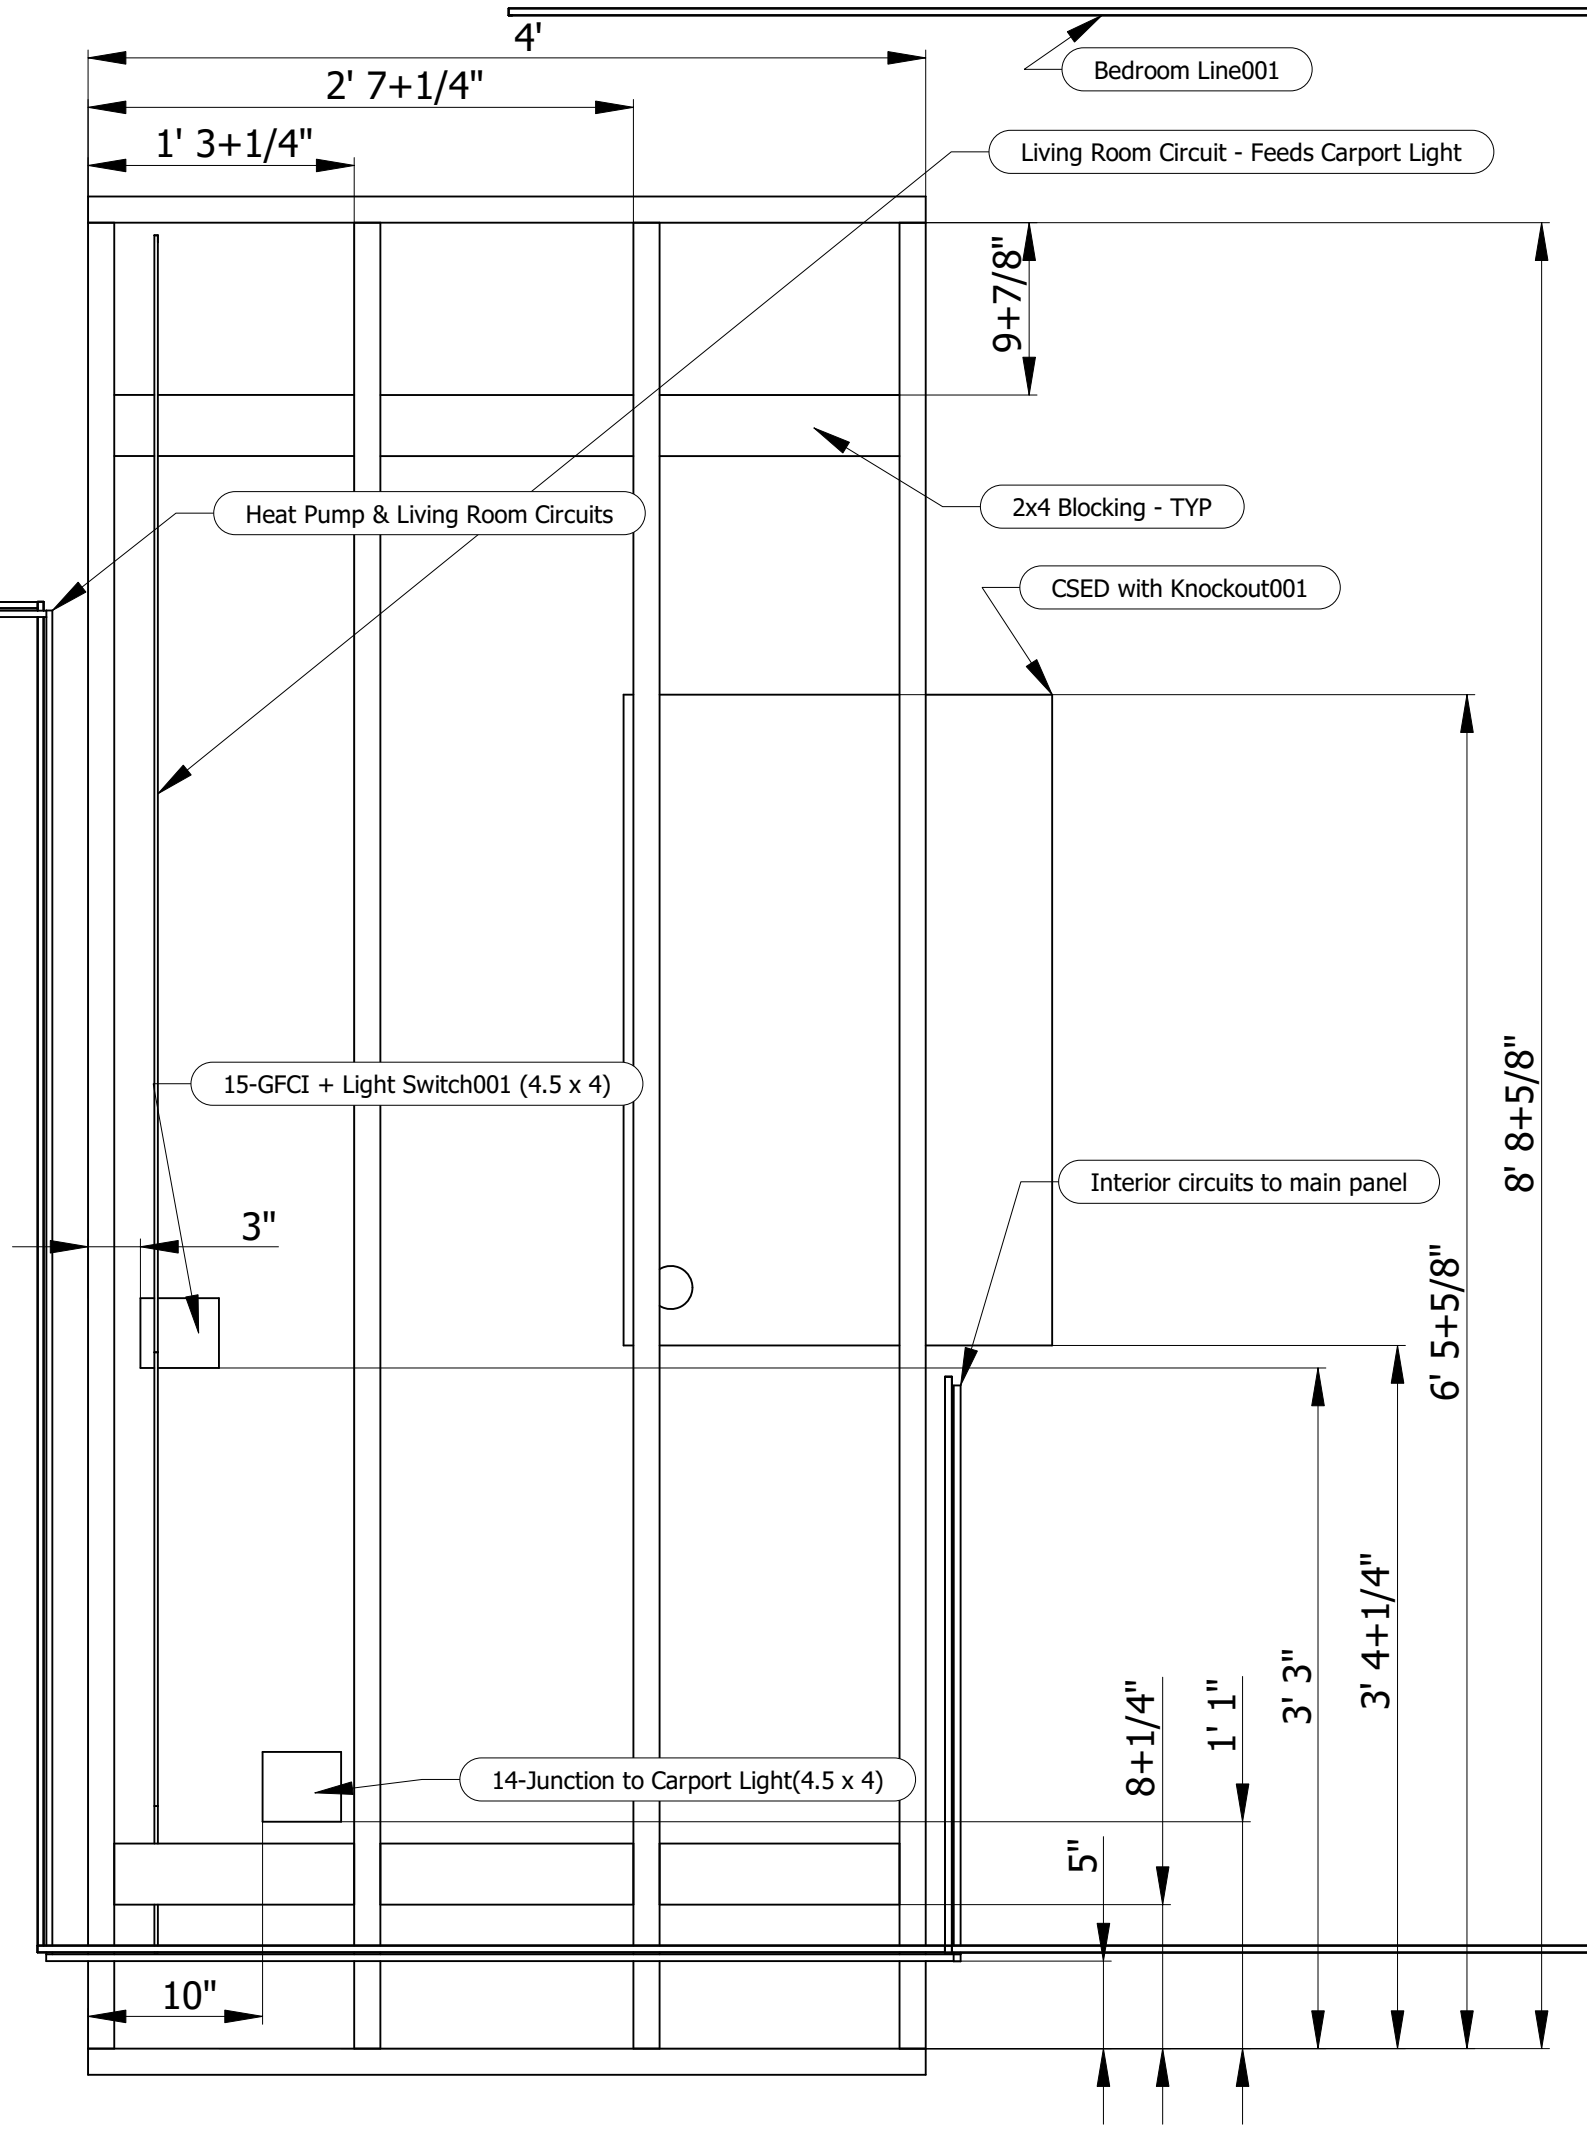
4'
2' 7+1/4"
1' 3+1/4"
Bedroom Line001
Living Room Circuit - Feeds Carport Light
9+7/8"
2x4 Blocking - TYP
Heat Pump & Living Room Circuits
CSED with Knockout001
15-GFCI + Light Switch001 (4.5 x 4)
Interior circuits to main panel
3"
8' 8+5/8"
6' 5+5/8"
3' 4+1/4"
3' 3"
1' 1"
8+1/4"
5"
14-Junction to Carport Light(4.5 x 4)
10"